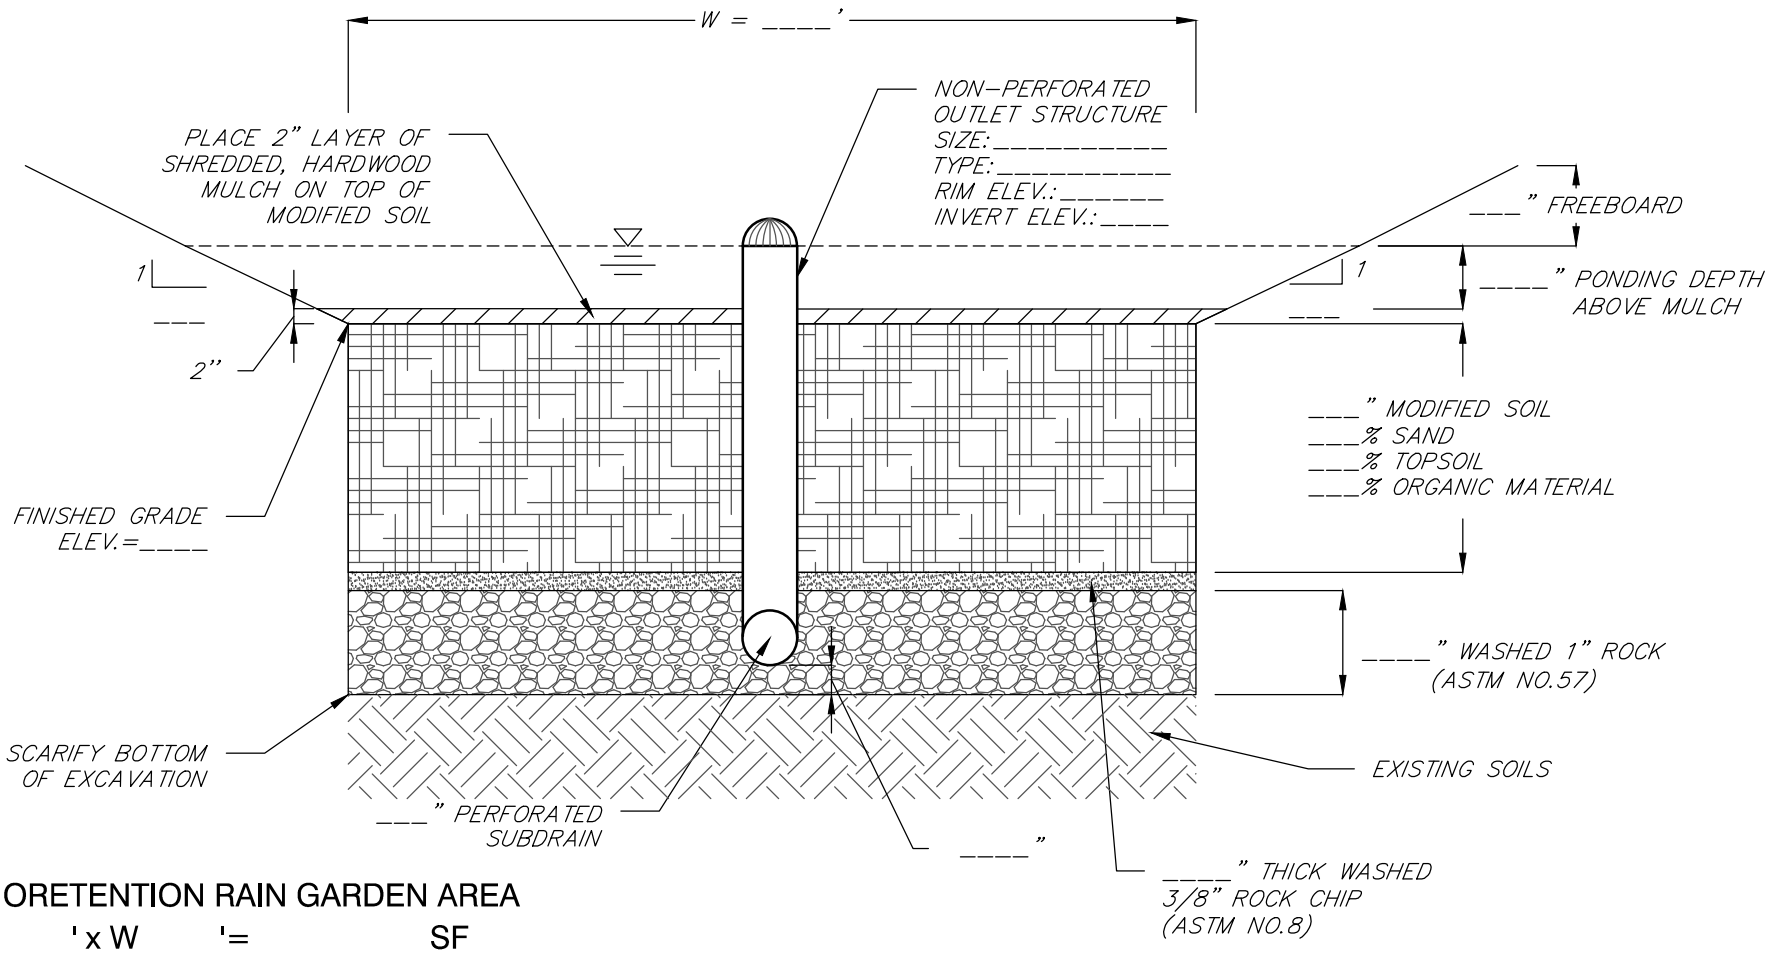

BIORETENTION RAIN GARDEN AREA

L ____ ' x W ____ '= _____ SF

BIORETENTION CELL

NOT TO SCALE